
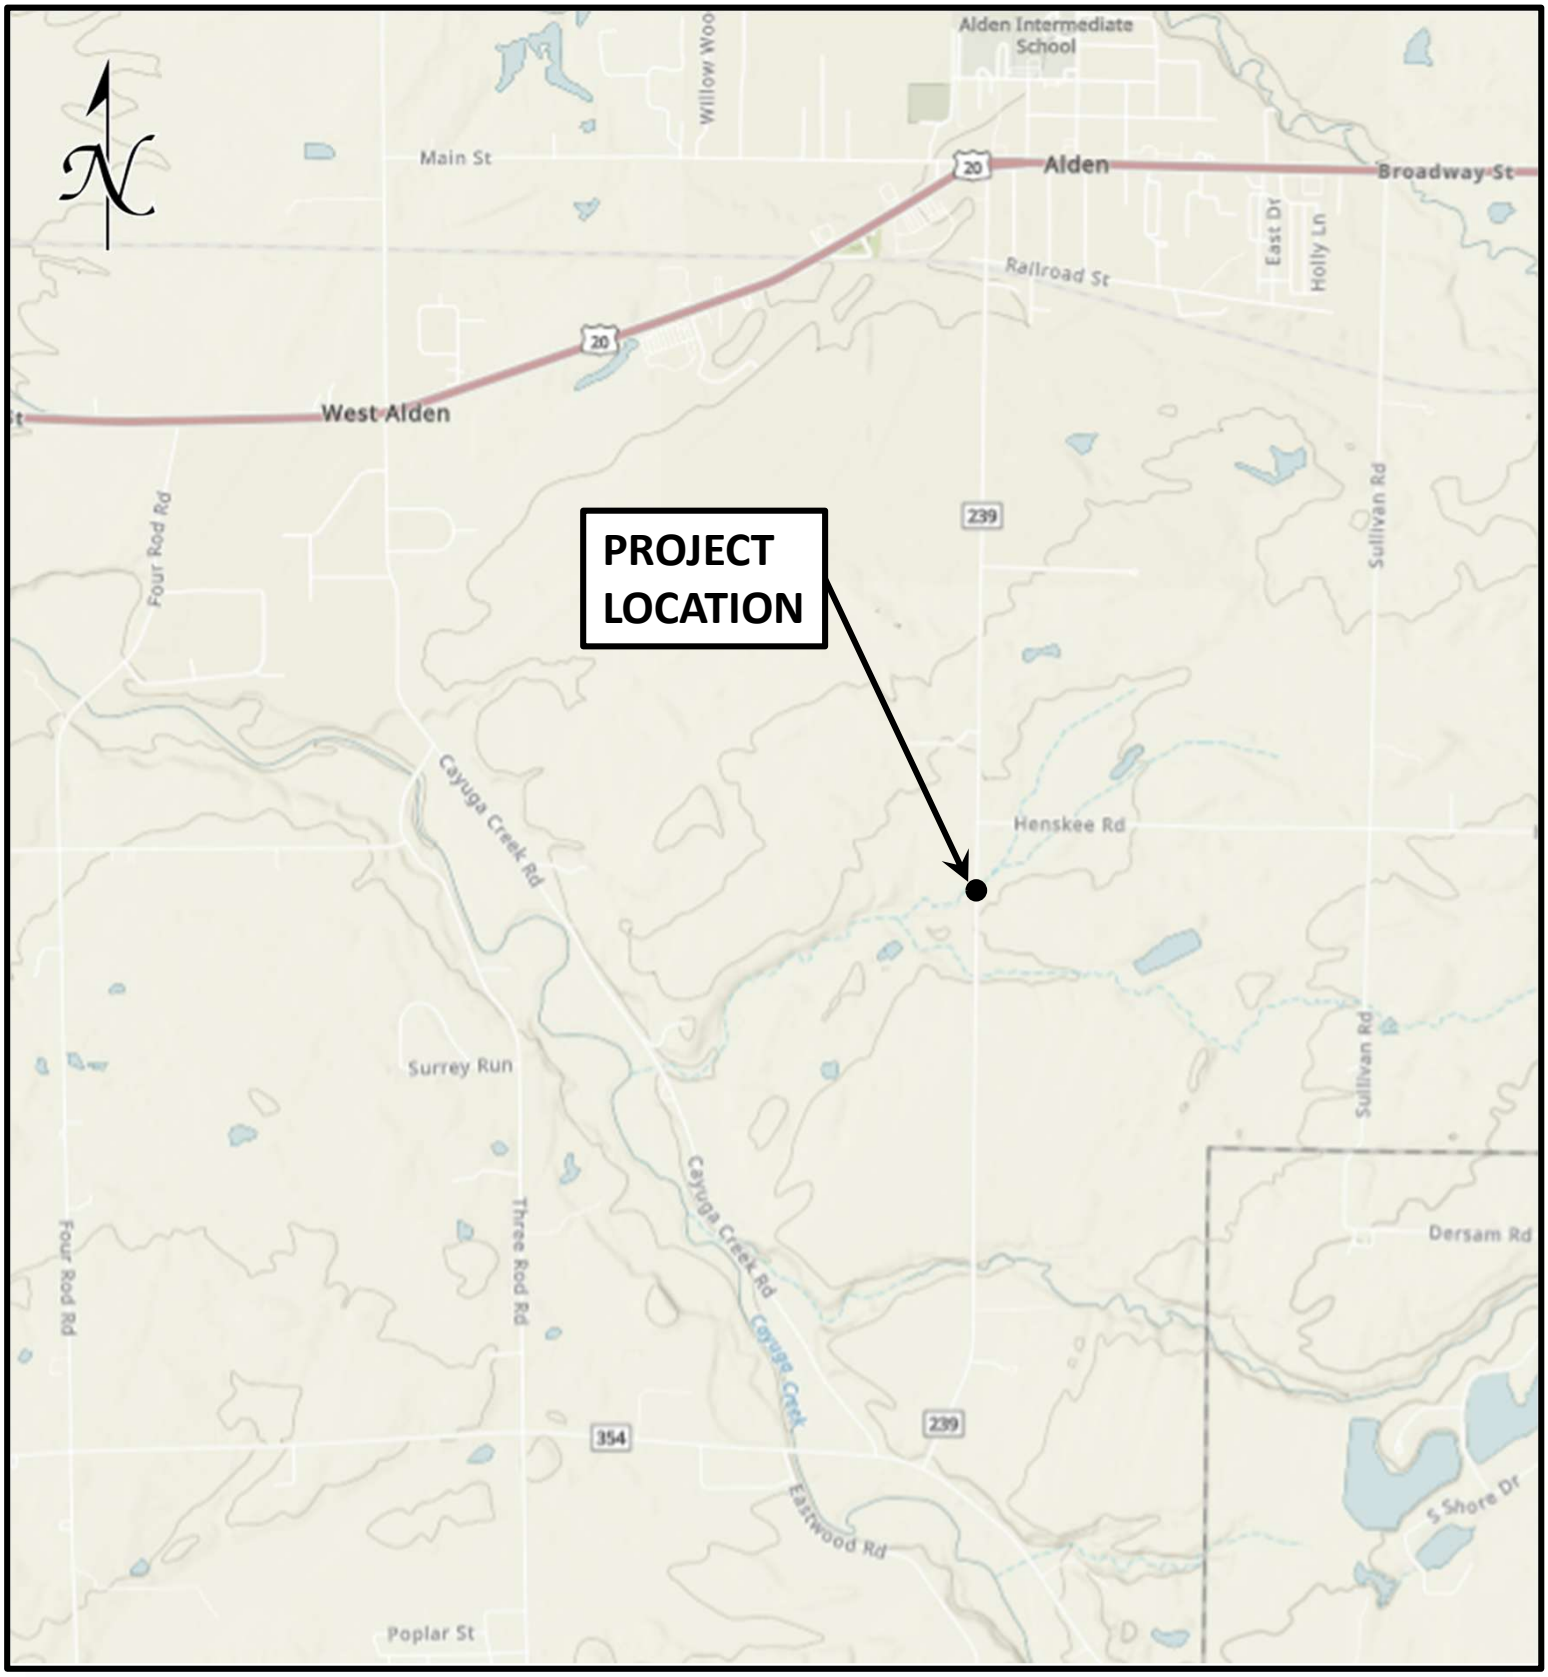


EXCHANGE STREET – LOCATION MAP

NEW YORK STATE | Department of Transportation

SEAL OF ERIE COUNTY STATE OF NEW YORK


PDG POPLI DESIGN GROUP

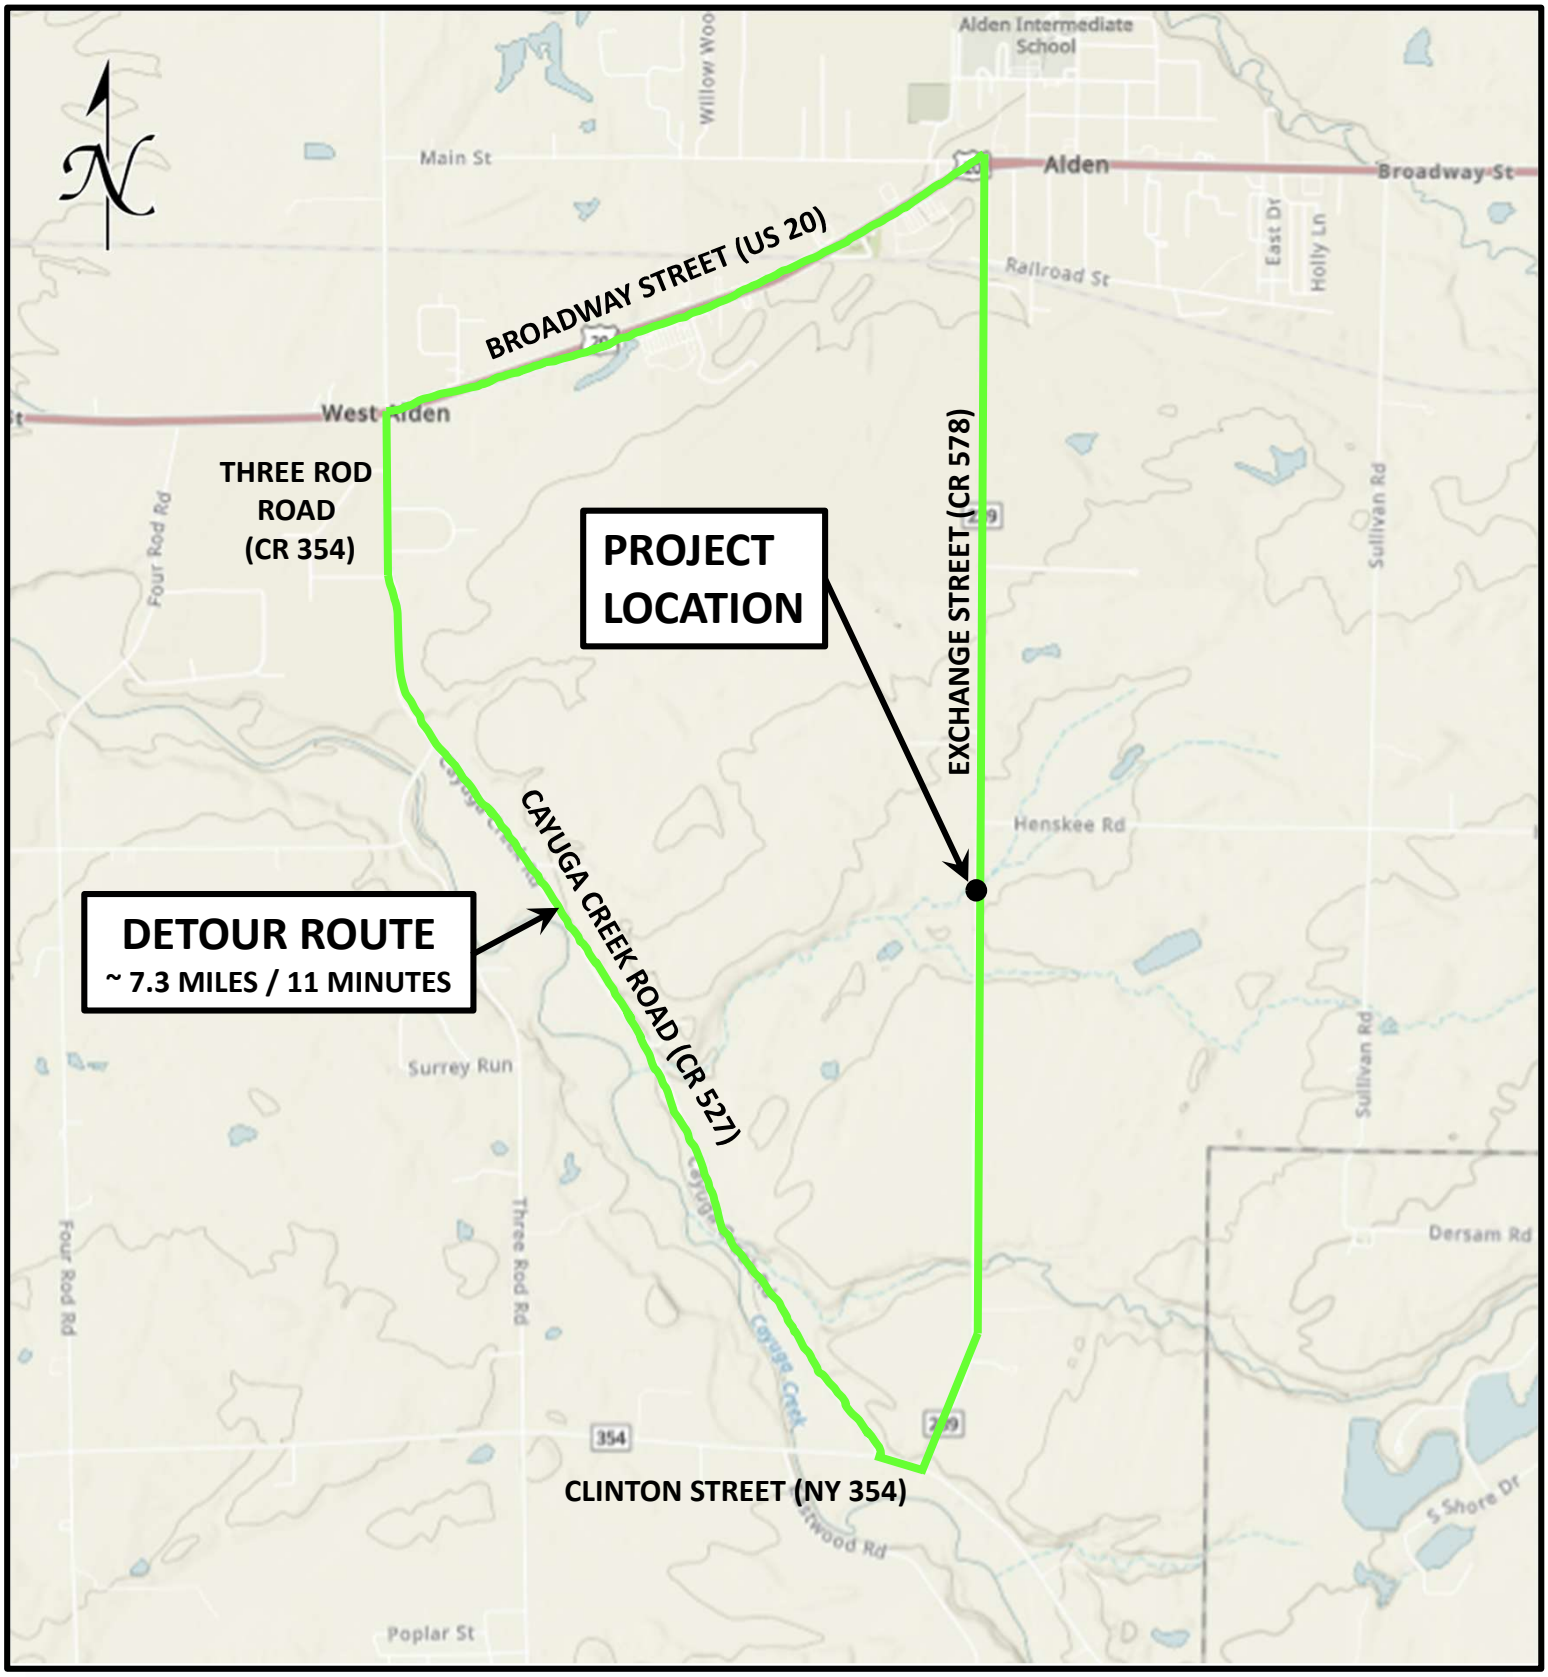

EXCHANGE STREET – OFF-SITE DETOUR


NEW YORK STATE | Department of Transportation

PDG POPLI DESIGN GROUP

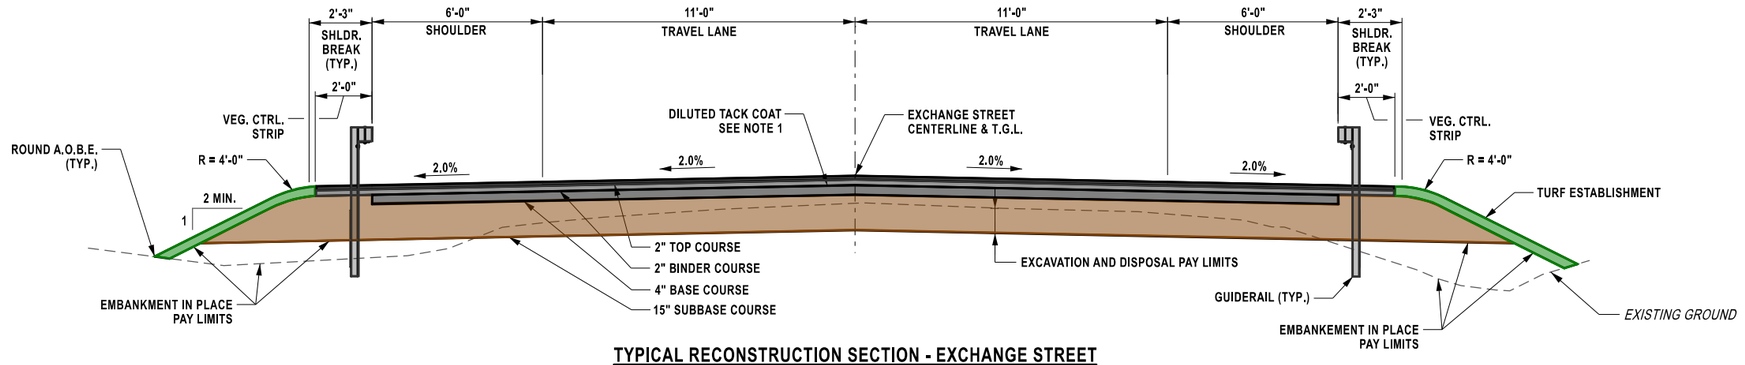


TYPICAL RECONSTRUCTION SECTION - EXCHANGE STREET

SCALE: N.T.S.
STA. E 12+65 TO E 14+75

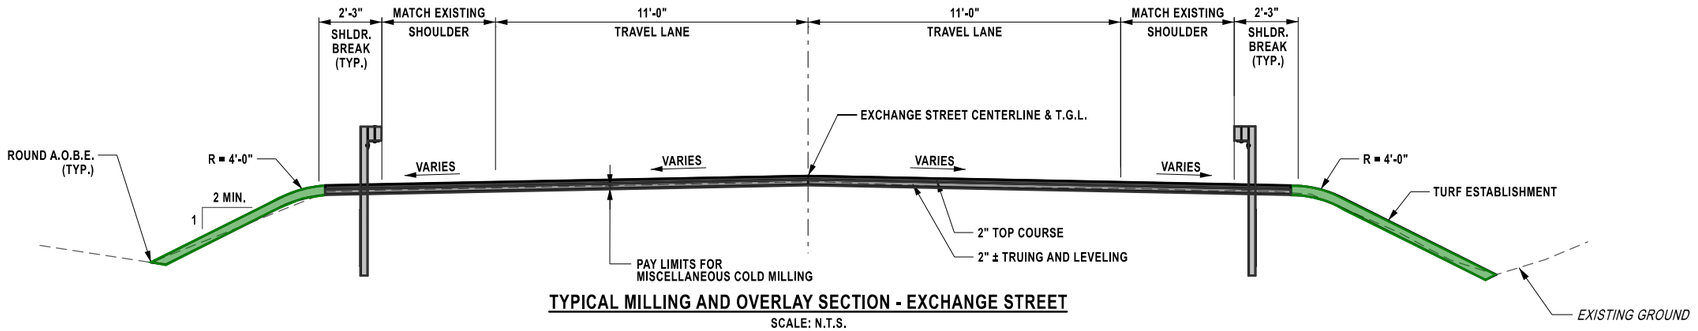


TYPICAL MILLING AND OVERLAY SECTION - EXCHANGE STREET

SCALE: N.T.S.
STA. E 12+15 TO STA. E 12+65
STA. E 14+75 TO STA. E 15+20

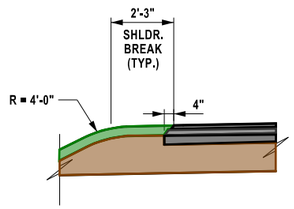

PAVEMENT STEP DETAIL WITHOUT GUIDERAIL

SCALE: N.T.S.

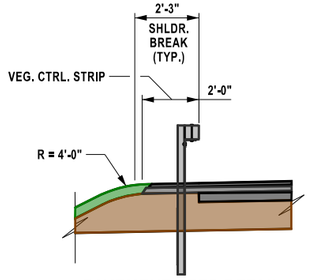

PAVEMENT STEP DETAIL WITH GUIDERAIL

SCALE: N.T.S.

NOTES:

1. DILUTED TACK COAT SHALL BE APPLIED BETWEEN ALL PAVEMENT COURSES AND ON THE MILLED SURFACE.

PUBLIC INFORMATION PLANS

EXCHANGE STREET CULVERT PROJECT	PIN 5765.49	BRIDGES	CULVERTS CIN 578-03	ALL DIMENSIONS IN ft UNLESS OTHERWISE NOTED
EXCHANGE STREET OVER TRIBUTARY CAYUGA CREEK				TYPICAL HIGHWAY SECTIONS
TOWN OF ALDEN				DRAWING NO. TYP-01
COUNTY: ERIE REGION: 05				SHEET NO. 01 OF 04


DATE: OCTOBER 2026

PDG POPLI DESIGN GROUP

ERIE COUNTY DEPARTMENT OF PUBLIC WORKS
DIVISION OF HIGHWAYS


PROJECT MANAGER
CHECK
DRAFTING
CHECK
DESIGN
JOB MANAGER
DESIGN SUPERVISOR

FILE NAME = 576549_cph_typ_sec.dgn
DATE/TIME = 6-OCT-2026 12:26
USER = akanner

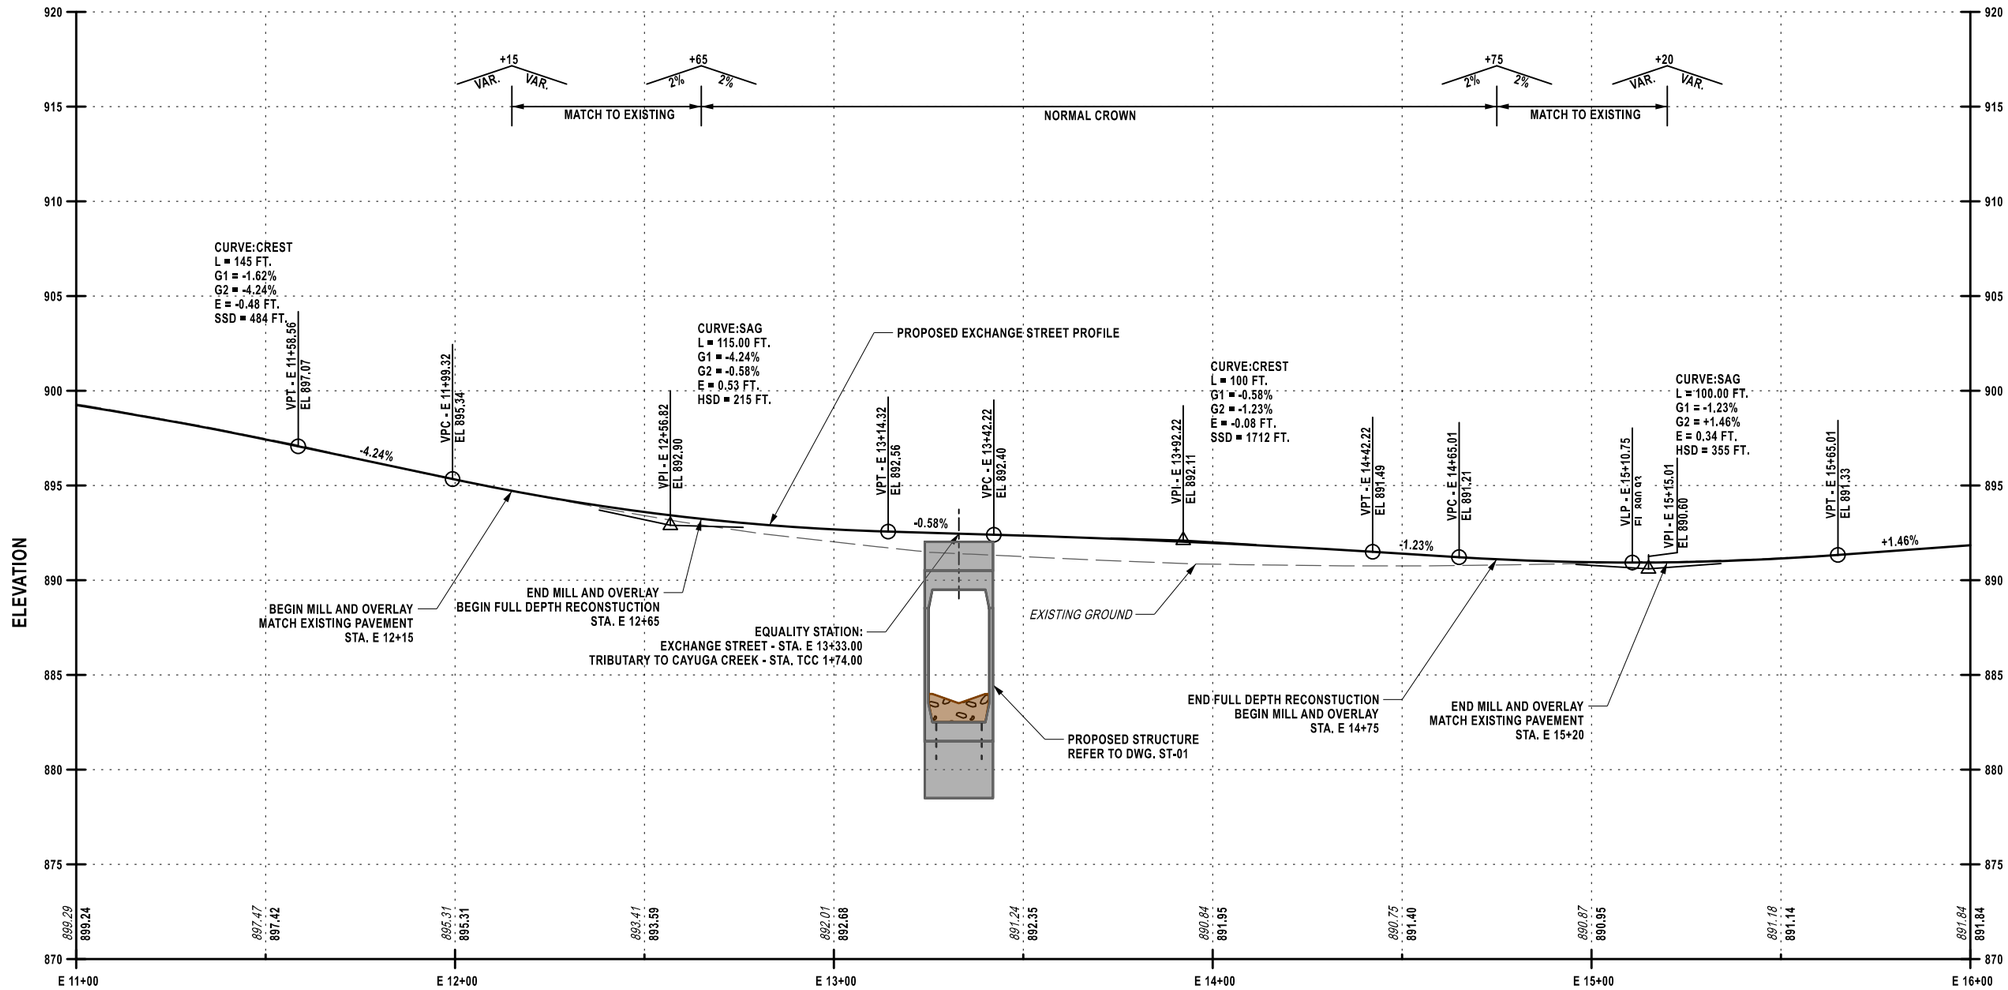

PROPOSED PROFILE - EXCHANGE STREET

SCALE: H: 1" = 40'-0", V: 1" = 8'-0"

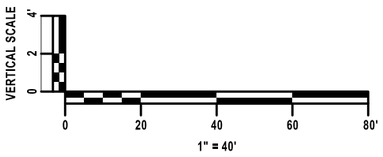

PROJECT MANAGER
CHECK
DRAFTING
CHECK
DESIGN
JOB MANAGER
DESIGN SUPERVISOR

FILE NAME = 576549_cph_pro.dgn
DATE/TIME = 6-OCT-2026 12:26
USER = akanner

PUBLIC INFORMATION PLANS


EXCHANGE STREET CULVERT PROJECT	PIN 5765.49	BRIDGES	CULVERTS CIN 578-03	ALL DIMENSIONS IN ft UNLESS OTHERWISE NOTED
EXCHANGE STREET OVER TRIBUTARY CAYUGA CREEK				HIGHWAY PROFILE
TOWN OF ALDEN				
COUNTY: ERIE REGION: 05				

DATE
OCTOBER 2026

DRAWING NO. PR-01
SHEET NO. 02 OF 04

PDG Popli Design Group

ERIE COUNTY DEPARTMENT OF PUBLIC WORKS
DIVISION OF HIGHWAYS

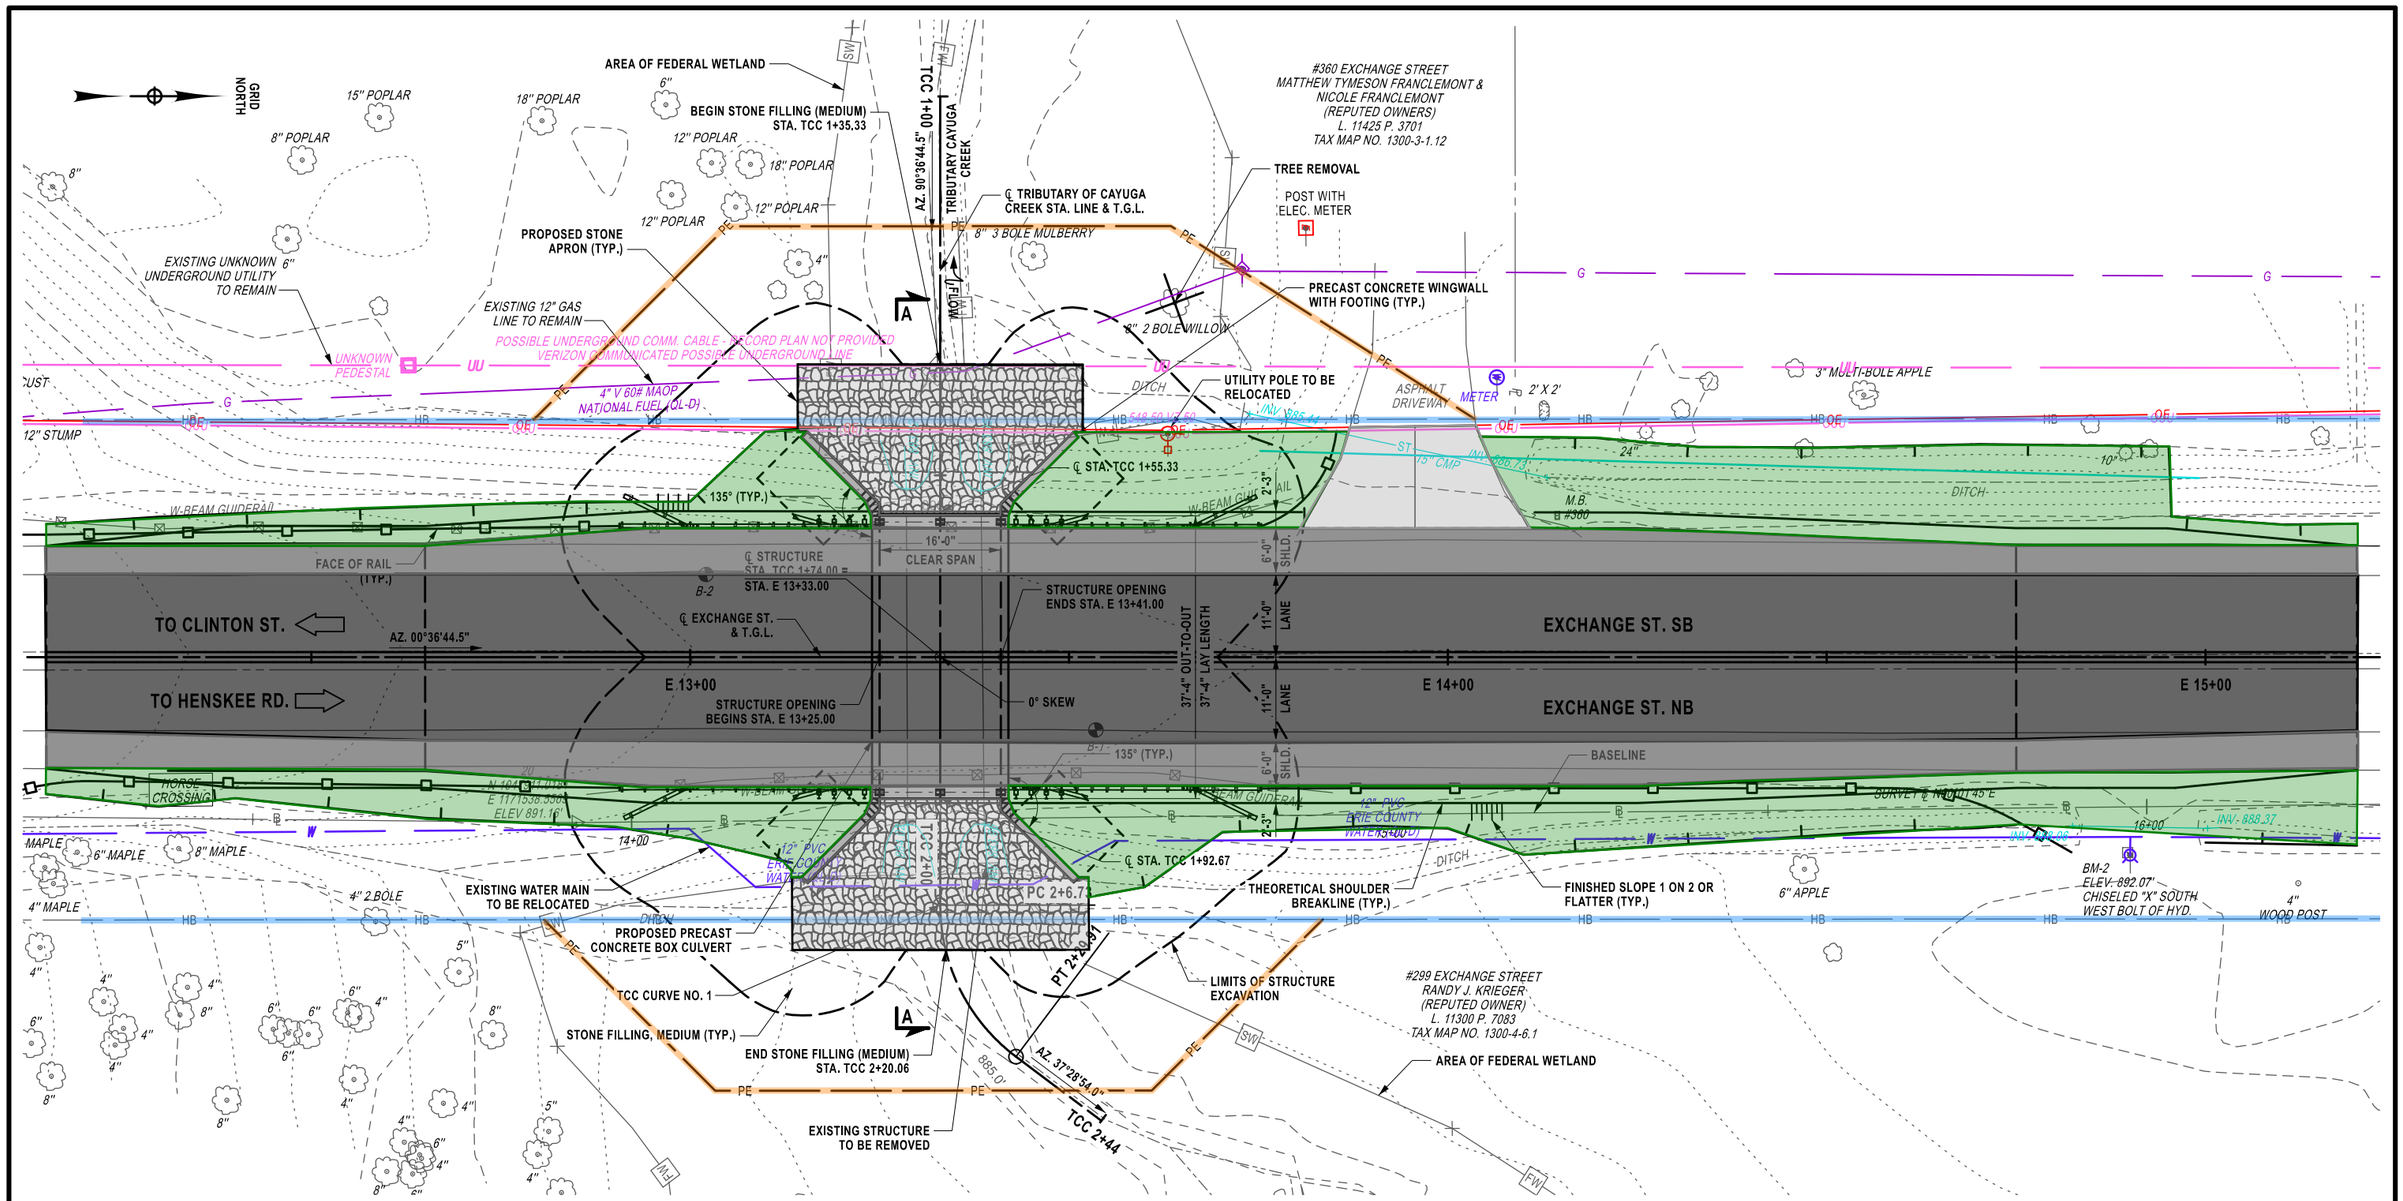

CULVERT PLAN

SCALE: 1" = 20'-0"

LEGEND

HB	HIGHWAY BOUNDARY
PE	PERMANENT EASEMENT

NOTES:

1. FOR SECTION A-A, SEE DWG. ST-02.

10 0 10 20 30 40'

1" = 20'

PUBLIC INFORMATION PLANS


EXCHANGE STREET CULVERT PROJECT	PIN 5765.49	BRIDGES	CULVERTS CIN 578-03	ALL DIMENSIONS IN ft UNLESS OTHERWISE NOTED
EXCHANGE STREET OVER TRIBUTARY CAYUGA CREEK				CULVERT PLAN
TOWN OF ALDEN				DATE OCTOBER 2026
COUNTY: ERIE REGION: 05				DRAWING NO. ST-01 SHEET NO. 03 OF 04

PDG Popli Design Group

ERIE COUNTY DEPARTMENT OF PUBLIC WORKS DIVISION OF HIGHWAYS

PROJECT MANAGER | CHECK | DRAFTING | CHECK | DESIGN | JOB MANAGER | DESIGN SUPERVISOR

FILE NAME = 576549_cpc_gen.dgn
DATE/TIME = 7-OCT-2026 10:27
USER = akanner

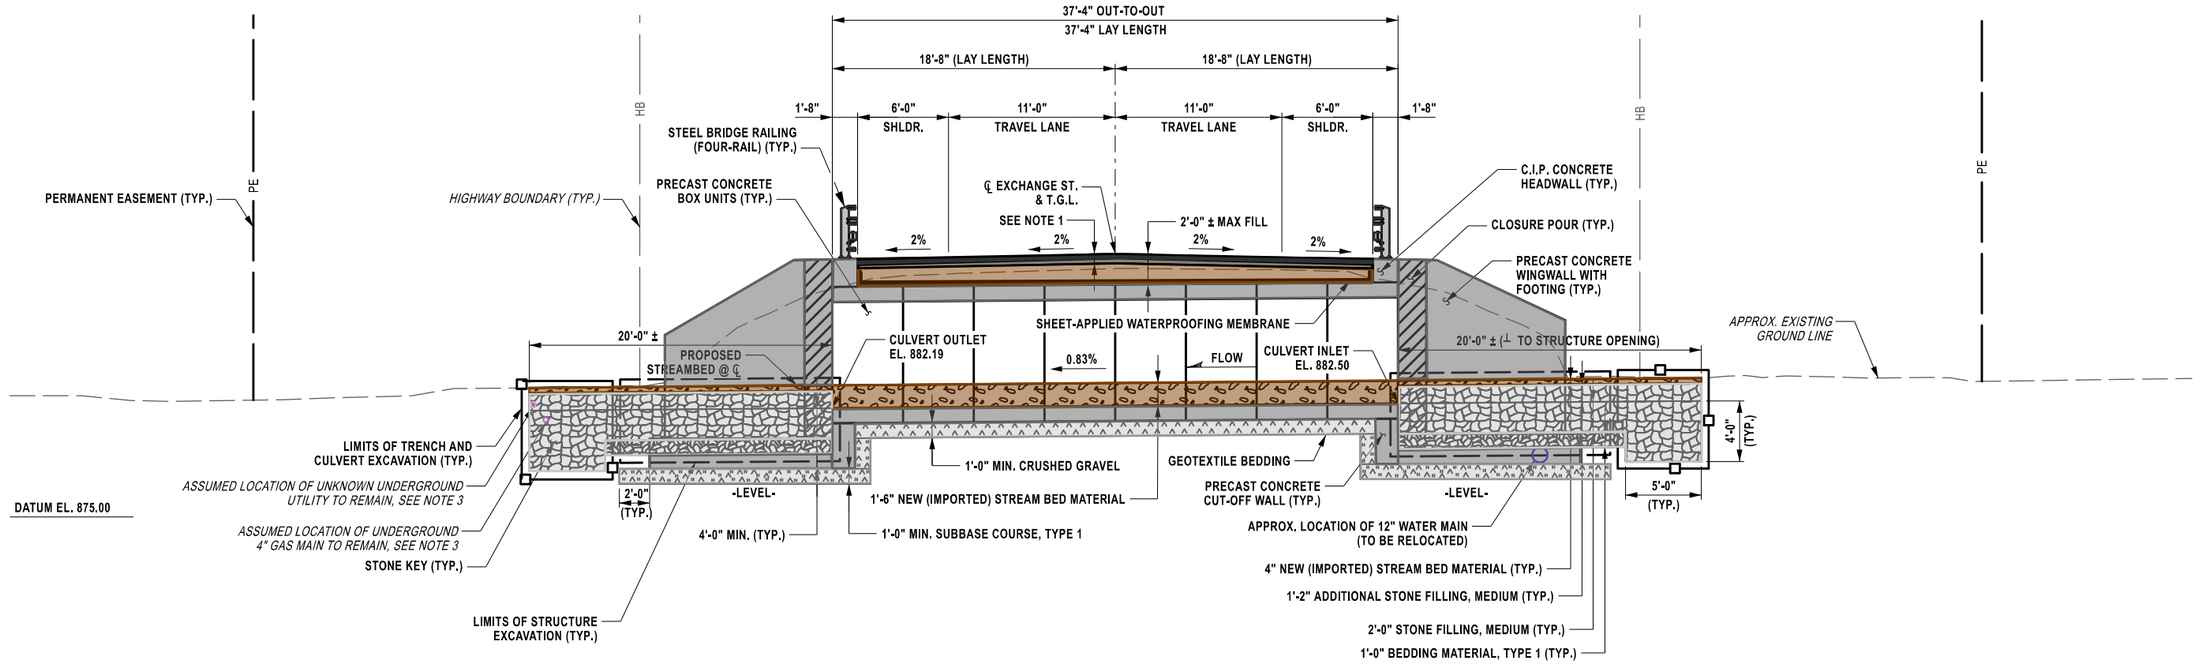

LONGITUDINAL SECTION A-A

SCALE: 1" = 10'-0"

NOTES:

1. SEE DWG. TYP-01 FOR HIGHWAY SECTION.
2. FOR LOCATION OF SECTION A-A, SEE DWG. ST-01.
3. CONTRACTOR SHALL PROTECT ALL UTILITIES THAT ARE TO REMAIN UNLESS OTHERWISE NOTED IN THE CONTRACT.

5 0 5 10 15 20'

1" = 10'

PROJECT MANAGER
CHECK
DRAFTING
CHECK
DESIGN
JOB MANAGER
DESIGN SUPERVISOR

FILE NAME = 576549_cpc_sec_lng.dgn
DATE/TIME = 6-OCT-2026 12:26
USER = akanner

PUBLIC INFORMATION PLANS

EXCHANGE STREET CULVERT PROJECT

EXCHANGE STREET OVER TRIBUTARY CAYUGA CREEK

TOWN OF ALDEN

COUNTY: ERIE REGION: 05

PIN 5765.49

BRIDGES

CULVERTS CIN 578-03

ALL DIMENSIONS IN ft UNLESS OTHERWISE NOTED

CULVERT LONGITUDINAL SECTION

DATE OCTOBER 2026

DRAWING NO. ST-02

SHEET NO. 04 OF 04

PDG POPLI DESIGN GROUP

ERIE COUNTY DEPARTMENT OF PUBLIC WORKS DIVISION OF HIGHWAYS