


FILE NAME = J:\BD 25039.00 Versailles Plank Road Bridge Rehabilitation\CADD\576533_cph_gnp.dgn
DATE/TIME = 20-JUL-2026 11:56
USER = JHohl-Shambo


DESIGN SUPERVISOR J. HOHL-SHAMBO JOB MANAGER J. HOHL-SHAMBO DESIGN E. SHAMBO
PROJECT MANAGER D. JENKINSON
CHECK E. BAXTER
DRAFTING A. JOANETTE
CHECK E. THOMPSON
DESIGN E. SHAMBO
PROJECT MANAGER D. JENKINSON
CHECK E. BAXTER
DRAFTING A. JOANETTE
CHECK E. THOMPSON
DESIGN E. SHAMBO

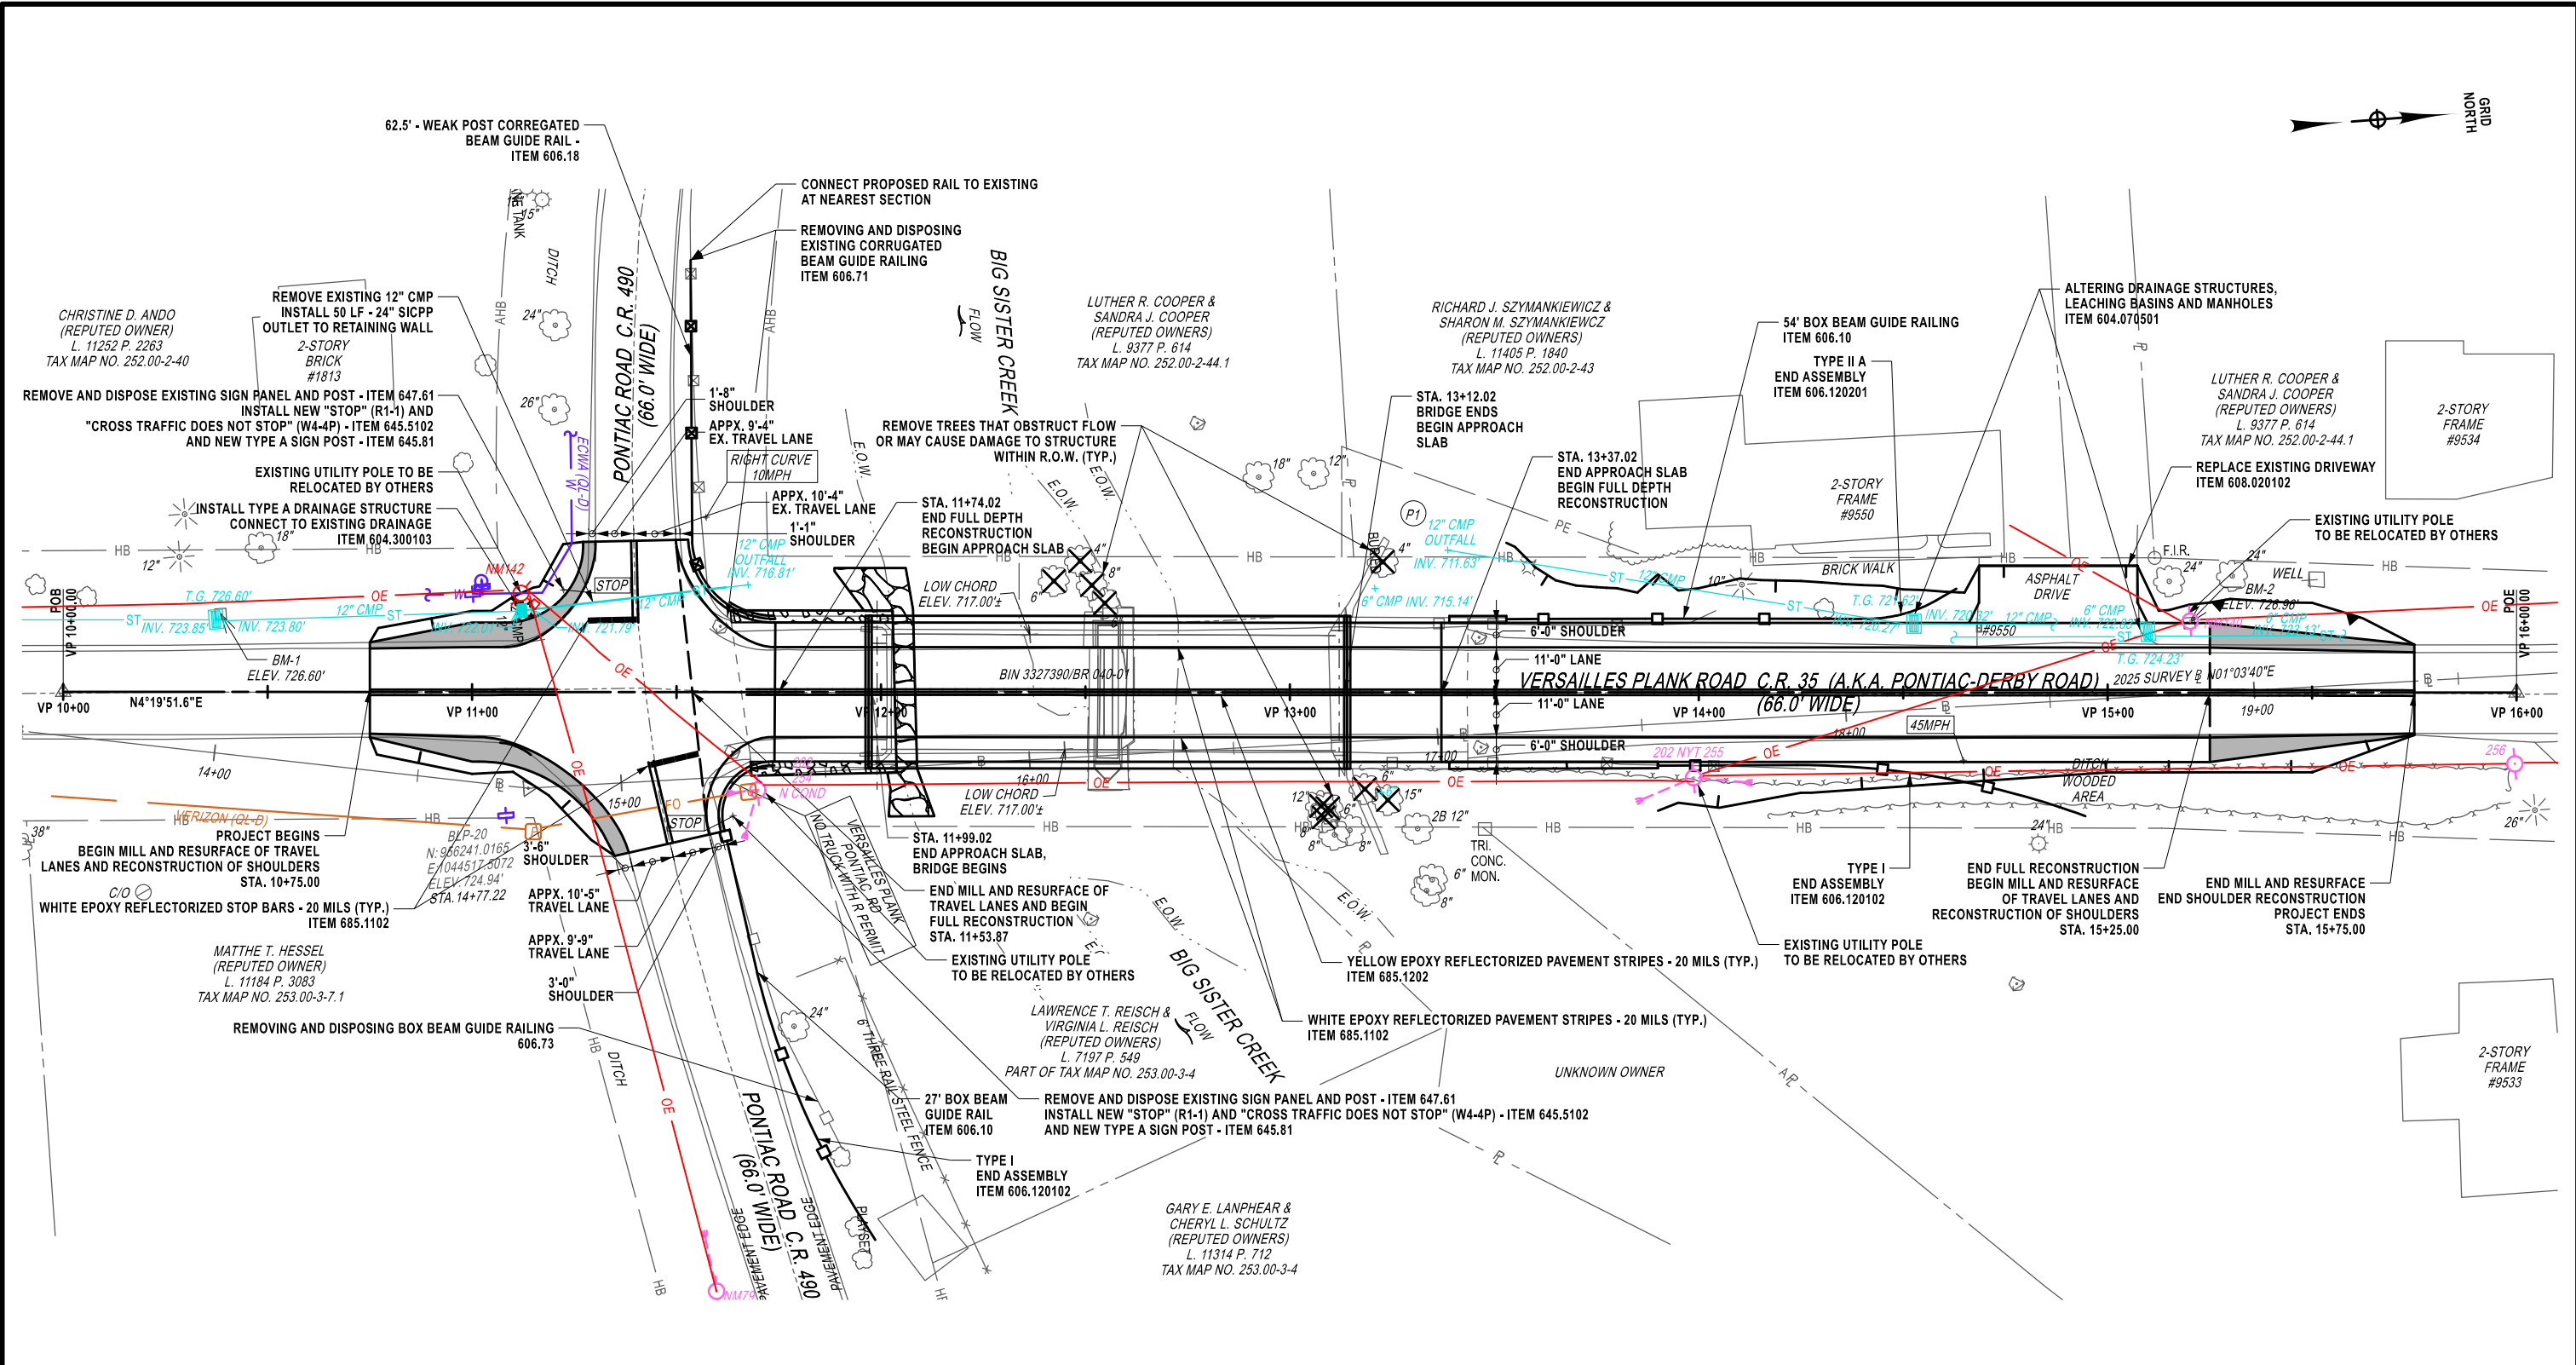


AFFIX SEAL: ON:	ALTERED BY: ON:

AS-BUILT REVISIONS DESCRIPTION OF ALTERATIONS:		SUPERSTRUCTURE REPLACEMENT OF VERSAILLES PLANK ROAD BRIDGE		PIN 5765.33	BRIDGES 3327390	CULVERTS	ALL DIMENSIONS IN FT UNLESS OTHERWISE NOTED	CONTRACT NUMBER --
		VERSAILLES PLANK ROAD OVER BIG SISTER CREEK					ROADWAY PLAN	DRAWING NO. PL-01
		TOWN OF EVANS						SHEET NO. OF
		COUNTY: ERIE		REGION: 05			ERIE COUNTY DPW - HIGHWAYS	
IT IS A VIOLATION OF LAW FOR ANY PERSON, UNLESS THEY ARE ACTING UNDER THE DIRECTION OF A LICENSED PROFESSIONAL ENGINEER, ARCHITECT, LANDSCAPE ARCHITECT, OR LAND SURVEYOR, TO ALTER AN ITEM IN ANY WAY. IF AN ITEM BEARING THE STAMP OF A LICENSED PROFESSIONAL IS ALTERED, THE ALTERING ENGINEER, ARCHITECT, LANDSCAPE ARCHITECT, OR LAND SURVEYOR SHALL STAMP THE DOCUMENT AND INCLUDE THE NOTATION "ALTERED BY" FOLLOWED BY THEIR SIGNATURE, THE DATE OF SUCH ALTERATION, AND A SPECIFIC DESCRIPTION OF THE ALTERATION.							DOCUMENT NAME: 576533_cph_gnp.dgn	


ROADWAY PLAN
SCALE: 1" = 40'-0"

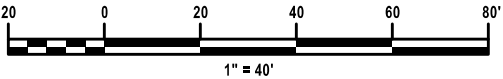

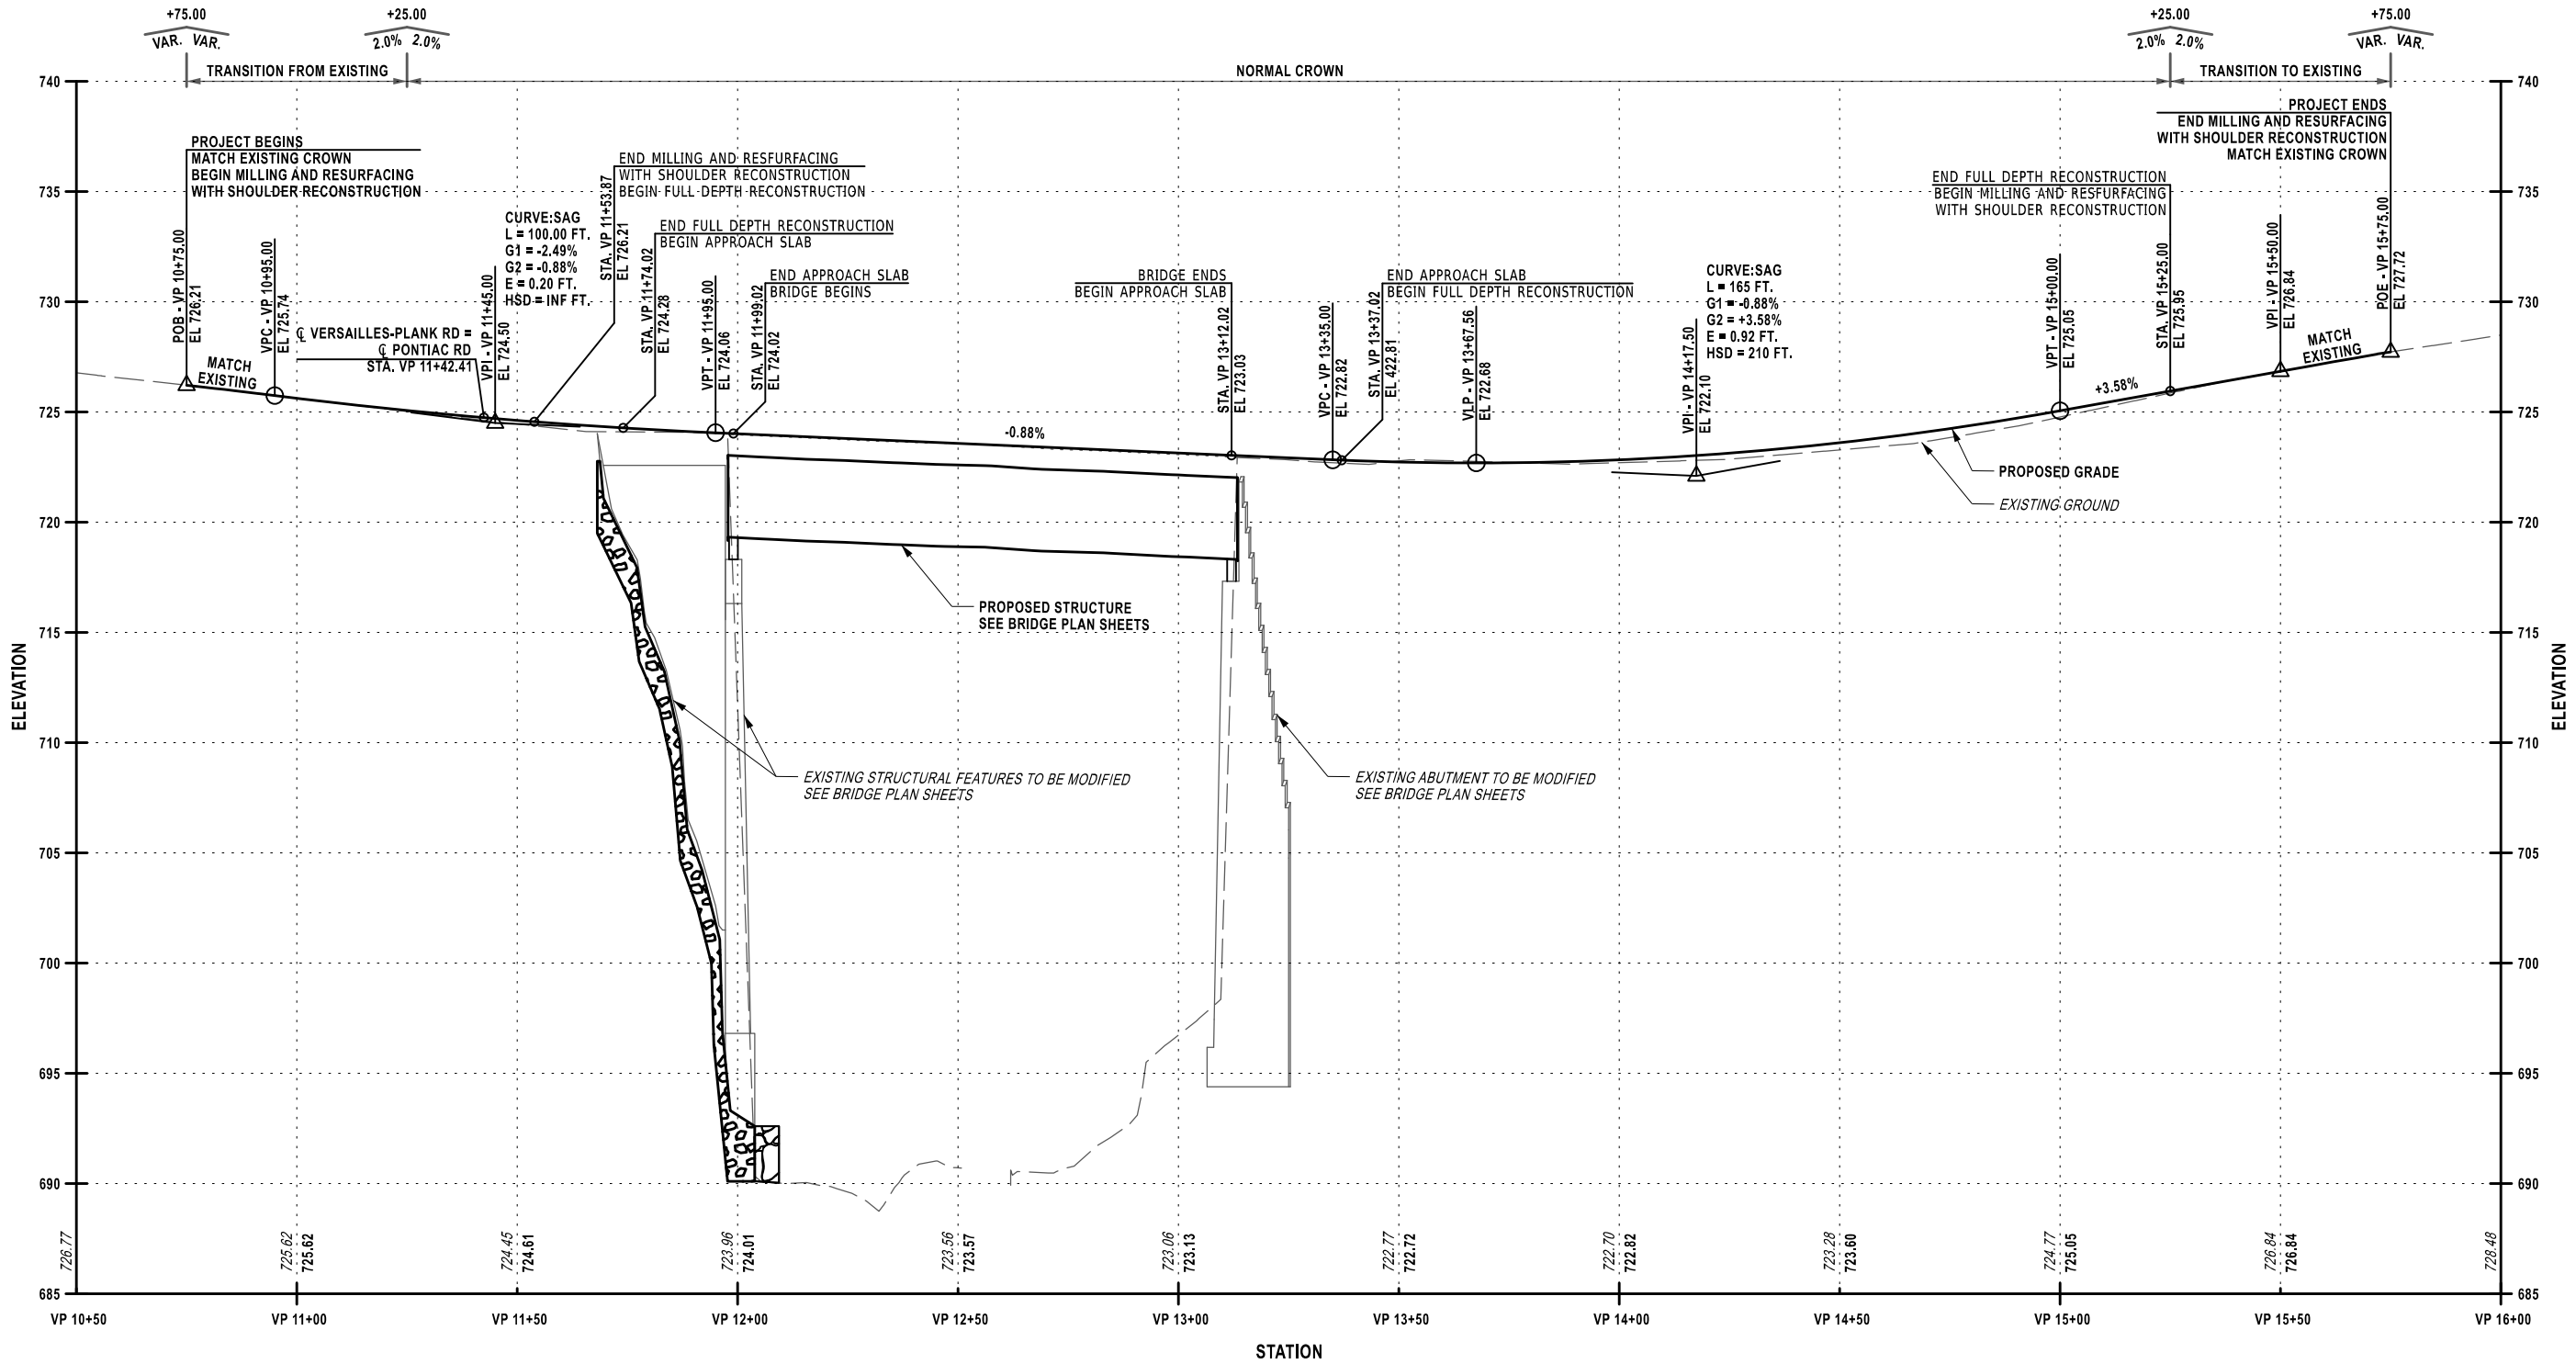

ROADWAY PROFILE

H 1" = 40'-0"
V 1" = 8'-0"


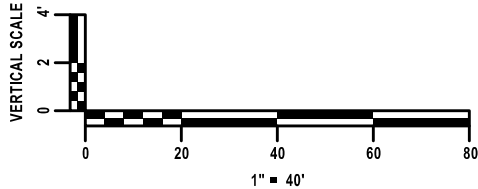


AFFIX SEAL: ON:	ALTERED BY: ON:
IT IS A VIOLATION OF LAW FOR ANY PERSON, UNLESS THEY ARE ACTING UNDER THE DIRECTION OF A LICENSED PROFESSIONAL ENGINEER, ARCHITECT, LANDSCAPE ARCHITECT, OR LAND SURVEYOR, TO ALTER AN ITEM IN ANY WAY. IF AN ITEM BEARING THE STAMP OF A LICENSED PROFESSIONAL IS ALTERED, THE ALTERING ENGINEER, ARCHITECT, LANDSCAPE ARCHITECT, OR LAND SURVEYOR SHALL STAMP THE DOCUMENT AND INCLUDE THE NOTATION "ALTERED BY" FOLLOWED BY THEIR SIGNATURE, THE DATE OF SUCH ALTERATION, AND A SPECIFIC DESCRIPTION OF THE ALTERATION.	

AS-BUILT REVISIONS DESCRIPTION OF ALTERATIONS:	SUPERSTRUCTURE REPLACEMENT OF VERSAILLES PLANK ROAD BRIDGE	PIN 5765.33	BRIDGES 3327390	CULVERTS	ALL DIMENSIONS IN ft UNLESS OTHERWISE NOTED		CONTRACT NUMBER
					ROADWAY PROFILE	--	
	VERSAILLES PLANK ROAD OVER BIG SISTER CREEK						
	TOWN OF EVANS						
	COUNTY: ERIE					REGION: 05	DRAWING NO. PRO-01
						SHEET NO. OF	
IT IS A VIOLATION OF LAW FOR ANY PERSON, UNLESS THEY ARE ACTING UNDER THE DIRECTION OF A LICENSED PROFESSIONAL ENGINEER, ARCHITECT, LANDSCAPE ARCHITECT, OR LAND SURVEYOR, TO ALTER AN ITEM IN ANY WAY. IF AN ITEM BEARING THE STAMP OF A LICENSED PROFESSIONAL IS ALTERED, THE ALTERING ENGINEER, ARCHITECT, LANDSCAPE ARCHITECT, OR LAND SURVEYOR SHALL STAMP THE DOCUMENT AND INCLUDE THE NOTATION "ALTERED BY" FOLLOWED BY THEIR SIGNATURE, THE DATE OF SUCH ALTERATION, AND A SPECIFIC DESCRIPTION OF THE ALTERATION.							ERIE COUNTY DPW - HIGHWAYS
							DOCUMENT NAME: DGN\$FILENAMES

FILE NAME = DGN\$FILENAME
DATE/TIME = 10-JUL-2026 14:41
USER = jhohl-shambo

DESIGN SUPERVISOR J. HOHL-SHAMBO
JOB MANAGER J. HOHL-SHAMBO
DESIGN E. BAXTER
CHECK E. THOMPSON
DRAFTING A. JOANETTE
CHECK E. BAXTER
PROJECT MANAGER D. JENKINSON

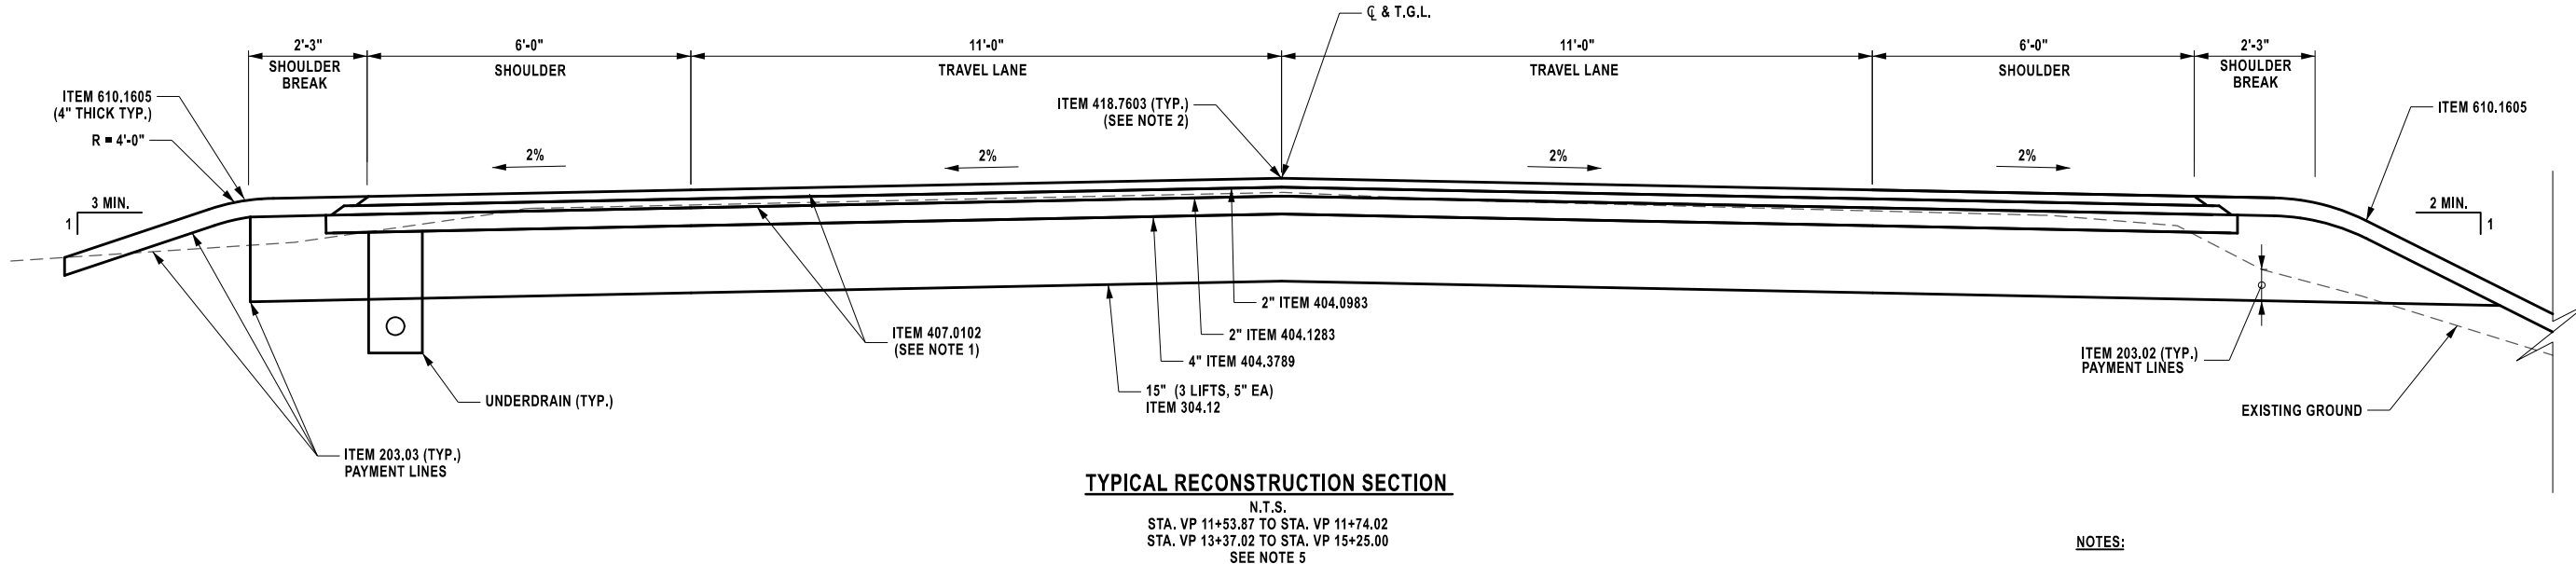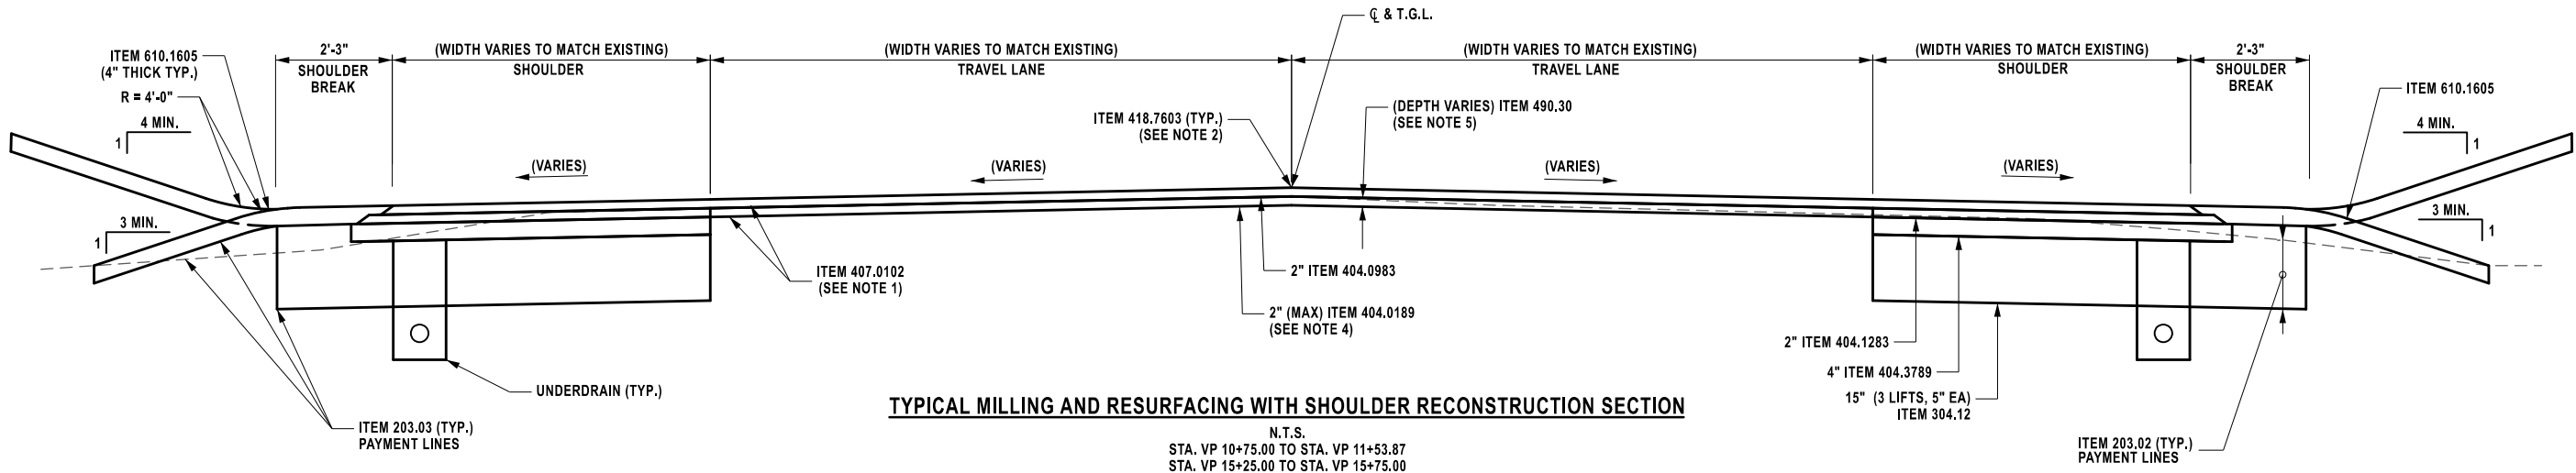

- NOTES:**
- DILUTED TACK COAT SHALL BE APPLIED BETWEEN ALL PAVEMENT COURSES AND ON THE MILLED SURFACE.
 - PAVEMENT JOINT ADHESIVE SHALL BE APPLIED AT ALL PAVEMENT JOINTS IN THE TOP COURSE.
 - SAFETY EDGE TAPER IS TO BE 35 DEGREES FROM FINISHED GRADE.
 - MILL TO PROFILE TO ALLOW FULL DEPTH TOP COURSE PLACEMENT. SEE DETAIL ON DWG. NO MSD-01.

AFFIX SEAL: ON:	ALTERED BY: ON:											2. PAVEMENT JOINT ADHESIVE SHALL BE APPLIED AT ALL PAVEMENT JOINTS IN THE TOP COURSE.	
		ITEM	DESCRIPTION	UNIT	ITEM	DESCRIPTION	UNIT						3. SAFETY EDGE TAPER IS TO BE 35 DEGREES FROM FINISHED GRADE.
		203.02	UNCLASSIFIED EXCAVATION AND DISPOSAL	CY	404.3789	37.5 F9 BASE COURSE ASPHALT, 80 SERIES COMPACTION	TON						4. MILL TO PROFILE TO ALLOW FULL DEPTH TOP COURSE PLACEMENT. SEE DETAIL ON DWG. NO MSD-01.
		203.03	EMBANKMENT IN PLACE	CY	407.0102	DILUTED TACK COAT	GAL						
		304.12	SUBBASE COURSE, TYPE 2	CY	418.7603	ASPHALT PAVEMENT JOINT ADHESIVE	LF						
		404.0189	TRUING & LEVELING F9, ASPHALT, 80 SERIES COMPACTION	TON	490.30	MISCELLANEOUS COLD MILLING OF BITUMINOUS CONCRETE	SY						
		404.0983	9.5 F3 TOP COURSE ASPHALT, 80 SERIES COMPACTION	TON	610.1605	TURF ESTABLISHMENT - PREFORMANCE	SY						
		404.1283	12.5 F3 BINDER COURSE ASPHALT, 80 SERIES COMPACTION	TON									
		AS-BUILT REVISIONS DESCRIPTION OF ALTERATIONS:			SUPERSTRUCTURE REPLACEMENT OF VERSAILLES PLANK ROAD BRIDGE			PIN 5765.33	BRIDGES 3327390	CULVERTS	ALL DIMENSIONS IN ft UNLESS OTHERWISE NOTED		CONTRACT NUMBER
											HIGHWAY TYPICAL SECTIONS		--
					VERSAILLES PLANK ROAD OVER BIG SISTER CREEK								
					TOWN OF EVANS								
					COUNTY: ERIE								REGION: 05
IT IS A VIOLATION OF LAW FOR ANY PERSON, UNLESS THEY ARE ACTING UNDER THE DIRECTION OF A LICENSED PROFESSIONAL ENGINEER, ARCHITECT, LANDSCAPE ARCHITECT, OR LAND SURVEYOR, TO ALTER AN ITEM IN ANY WAY. IF AN ITEM BEARING THE STAMP OF A LICENSED PROFESSIONAL IS ALTERED, THE ALTERING ENGINEER, ARCHITECT, LANDSCAPE ARCHITECT, OR LAND SURVEYOR SHALL STAMP THE DOCUMENT AND INCLUDE THE NOTATION "ALTERED BY" FOLLOWED BY THEIR SIGNATURE, THE DATE OF SUCH ALTERATION, AND A SPECIFIC DESCRIPTION OF THE ALTERATION.													ERIE COUNTY DPW - HIGHWAYS DOCUMENT NAME: DGN\$FILENAMES


BRIDGE REHABILITATION SCOPE OF WORK:

- 1 REMOVE EXISTING SUPERSTRUCTURE. INCLUDES CONCRETE DECK, STEEL MEMBERS, BEARINGS, BRIDGE RAILING.
- 2 REMOVE APPROACH SLABS, INCLUDES CONCRETE APPROACH SLABS AND RAILING.
- 3 REMOVE PIER INCLUDING ALL ELEMENTS FROM STREAM BED TO BEARINGS.
- 4 REFACE FRONT FACE OF ABUTMENT. WHILE REFACING, DRILL AND GROUT ANCHORS THROUGH EXISTING ABUTMENT INTO BEDROCK/STRUCTURE BEHIND. REPAIR HOLLOW/SPLALLED CONCRETE ON WINGWALLS.
- 5 PROVIDE SCOUR PROTECTION TO SOUTH ABUTMENT.
- 6 MODIFY EXISTING SUBSTRUCTURES TO ACCEPT THE PROPOSED SUPERSTRUCTURE AND PROVIDE JOINTLESS DETAIL AT THE ABUTMENTS.
- 7 INSTALL PROPOSED SUPERSTRUCTURE (STEEL MULTI GIRDERS WITH COMPOSITE CONCRETE DECK) AND STEEL BRIDGE RAIL.
- 8 INSTALL PROPOSED APPROACH SLABS.
- 9 EXTEND EXISTING RETAINING WALL TO ACCOMMODATE RAILING AND TO ENSURE EMBANKMENT SLOPES REMAIN WITHIN THE EXISTING ROW.
- 10 INSTALL PROPOSED HIGHWAY SECTIONS ON IMMEDIATE APPROACHES.
- 11 APPLY PROTECTIVE SEALER TO ALL EXPOSED SUBSTRUCTURE CONCRETE.


AS-BUILT REVISIONS DESCRIPTION OF ALTERATIONS:	SUPERSTRUCTURE REPLACEMENT OF VERSAILLES PLANK ROAD BRIDGE	PIN 5765.33	BRIDGES 3327390	CULVERTS	ALL DIMENSIONS IN ft UNLESS OTHERWISE NOTED	CONTRACT NUMBER --
					BRIDGE PLAN AND ELEVATION	DRAWING NO. XXXX-XX SHEET NO. XX OF XX
	VERSAILLES PLANK ROAD OVER BIG SISTER CREEK					
	TOWN OF EVANS					
	COUNTY: ERIE REGION: 05					
IT IS A VIOLATION OF LAW FOR ANY PERSON, UNLESS THEY ARE ACTING UNDER THE DIRECTION OF A LICENSED PROFESSIONAL ENGINEER, ARCHITECT, LANDSCAPE ARCHITECT, OR LAND SURVEYOR, TO ALTER AN ITEM IN ANY WAY. IF AN ITEM BEARING THE STAMP OF A LICENSED PROFESSIONAL IS ALTERED, THE ALTERING ENGINEER, ARCHITECT, LANDSCAPE ARCHITECT, OR LAND SURVEYOR SHALL STAMP THE DOCUMENT AND INCLUDE THE NOTATION "ALTERED BY" FOLLOWED BY THEIR SIGNATURE, THE DATE OF SUCH ALTERATION, AND A SPECIFIC DESCRIPTION OF THE ALTERATION.						ERIE COUNTY DPW - HIGHWAYS DOCUMENT NAME: 576533_cpb_gen.dgn

FILE NAME = J:\BD 25039.00 Versailles Plank Road Bridge Rehabilitation\CADD\576533_cpb_sec_typ.dgn
DATE/TIME = 20-JUL-2026 12:13
USER = rhilly

DESIGN SUPERVISOR D. JENKINSON JOB MANAGER D. JENKINSON DESIGN V. REYES DRAFTING V. REYES CHECK R. HILLY PROJECT MANAGER D. JENKINSON

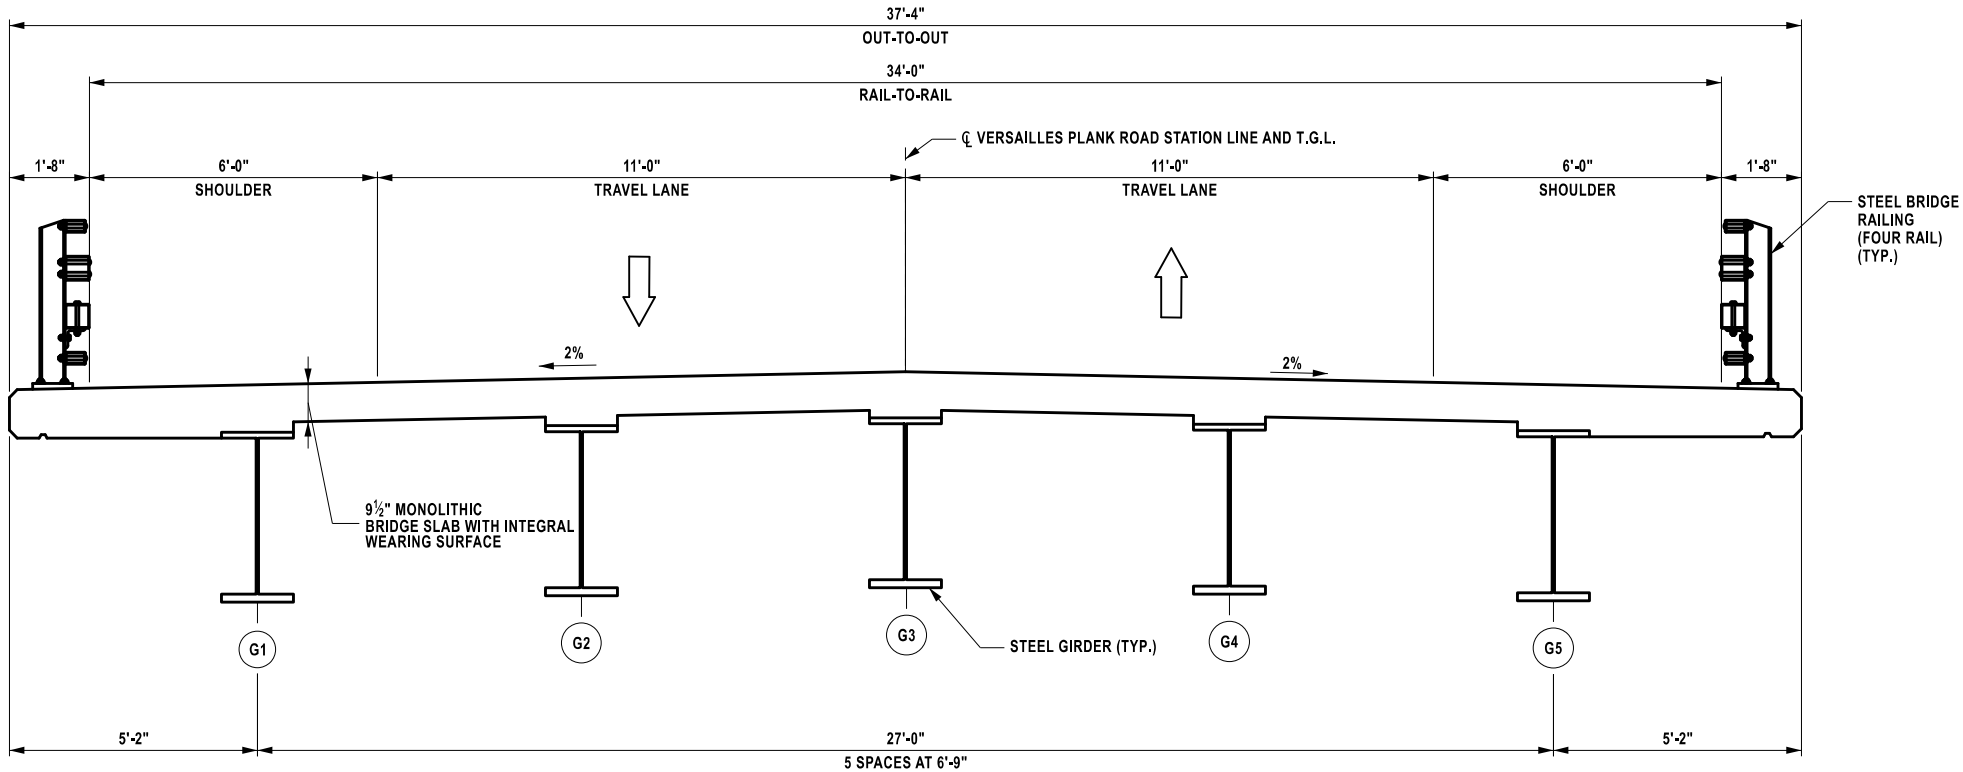

BRIDGE TYPICAL SECTION
LOOKING UP UPSTATION
SCALE: 1/4" = 1'-0"

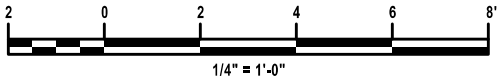

AFFIX SEAL: ON:	ALTERED BY: ON:

AS-BUILT REVISIONS DESCRIPTION OF ALTERATIONS:	SUPERSTRUCTURE REPLACEMENT OF VERSAILLES PLANK ROAD BRIDGE	PIN 5765.33	BRIDGES 3327390	CULVERTS	ALL DIMENSIONS IN ft UNLESS OTHERWISE NOTED		CONTRACT NUMBER --
					BRIDGE TYPICAL SECTION	DRAWING NO. XXXX-XX	
	VERSAILLES PLANK ROAD OVER BIG SISTER CREEK					SHEET NO. XX OF XX	
	TOWN OF EVANS						
	COUNTY: ERIE REGION: 05						
IT IS A VIOLATION OF LAW FOR ANY PERSON, UNLESS THEY ARE ACTING UNDER THE DIRECTION OF A LICENSED PROFESSIONAL ENGINEER, ARCHITECT, LANDSCAPE ARCHITECT, OR LAND SURVEYOR, TO ALTER AN ITEM IN ANY WAY. IF AN ITEM BEARING THE STAMP OF A LICENSED PROFESSIONAL IS ALTERED, THE ALTERING ENGINEER, ARCHITECT, LANDSCAPE ARCHITECT, OR LAND SURVEYOR SHALL STAMP THE DOCUMENT AND INCLUDE THE NOTATION "ALTERED BY" FOLLOWED BY THEIR SIGNATURE, THE DATE OF SUCH ALTERATION, AND A SPECIFIC DESCRIPTION OF THE ALTERATION.							ERIE COUNTY DPW - HIGHWAYS DOCUMENT NAME: 576533_cpb_sec_typ.dgn